Name of work: Modified Estimate for desilting and resetting of drain and Re Asphalting Soap factory layout in Bagalagunte ward no: 14 Dasarahalli Sub division

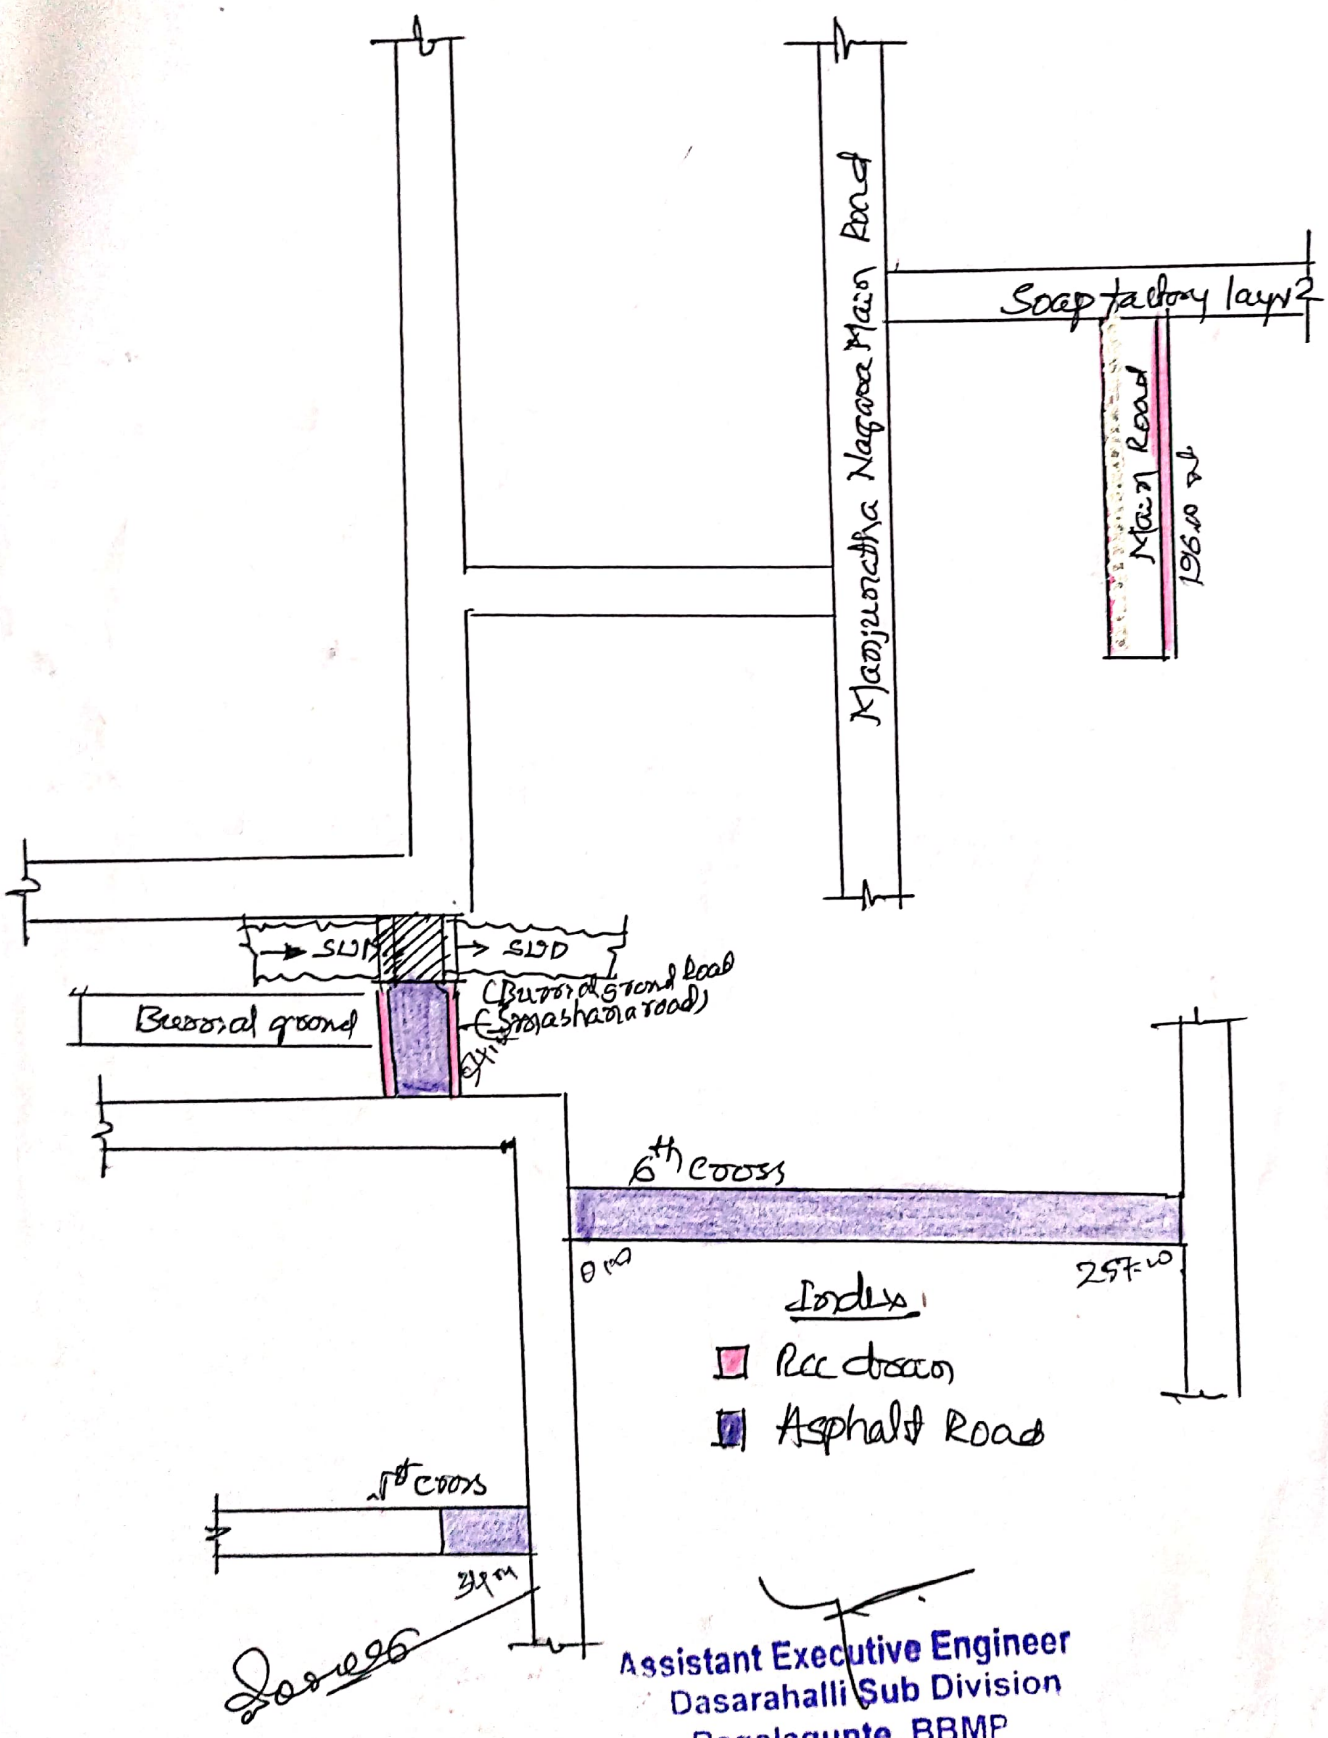

Assistant Executive Engineer
Dasarahalli Sub Division
Bagalagunte, BBMP
Bangalore-560073